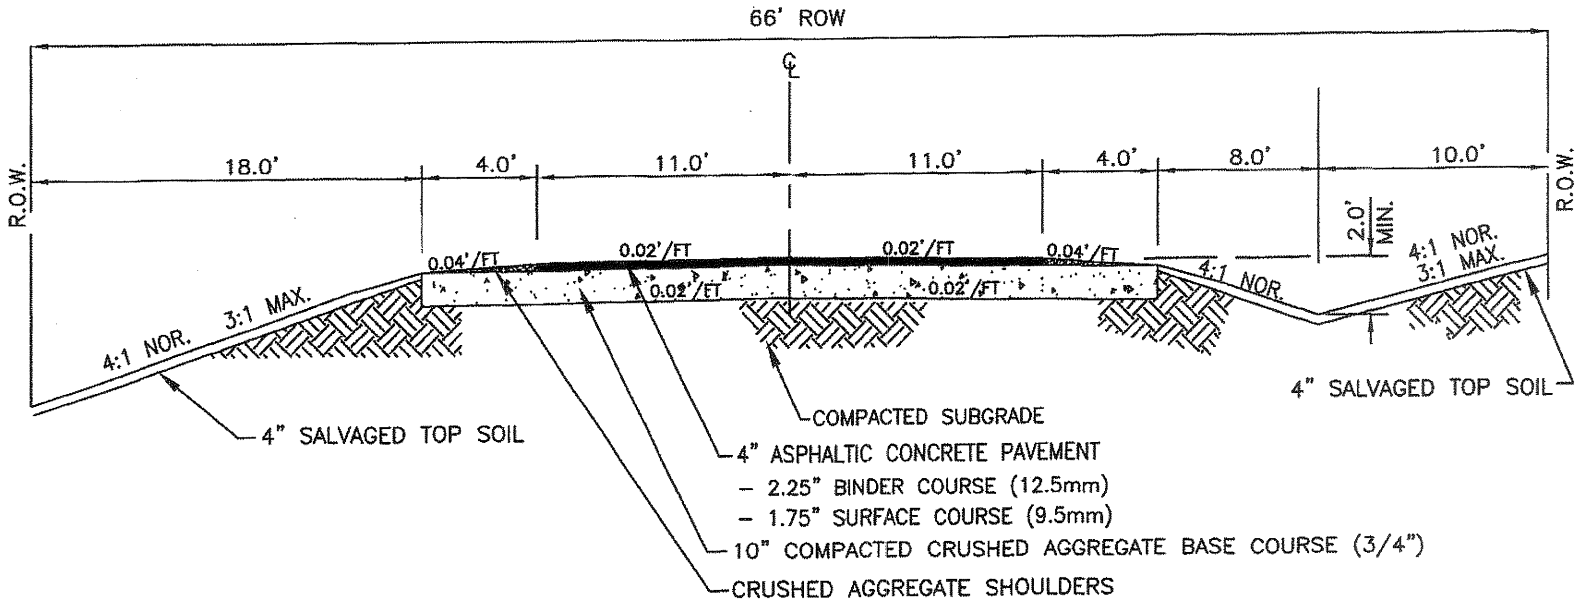

FIGURE 7

TYPICAL RURAL SECTION
RESIDENTIAL STREETS

NO SCALE